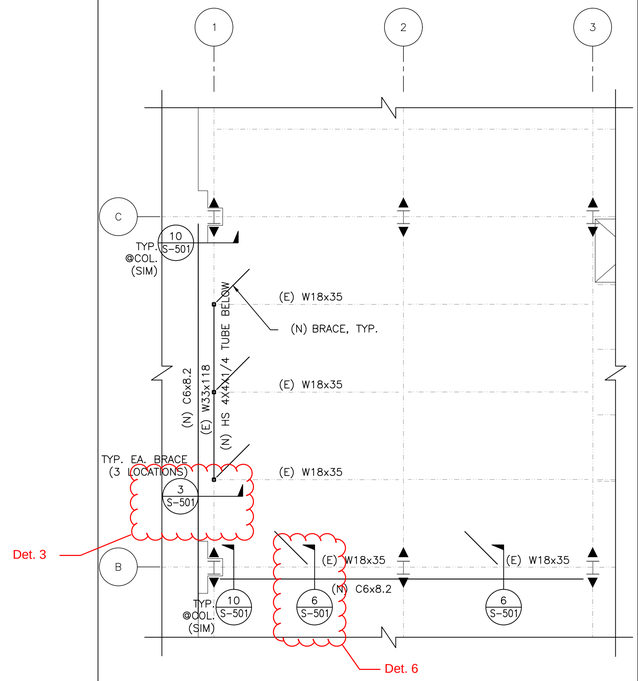

2 4TH FLOOR FRAMING PLAN

SCALE: 1/8" = 1'-0"

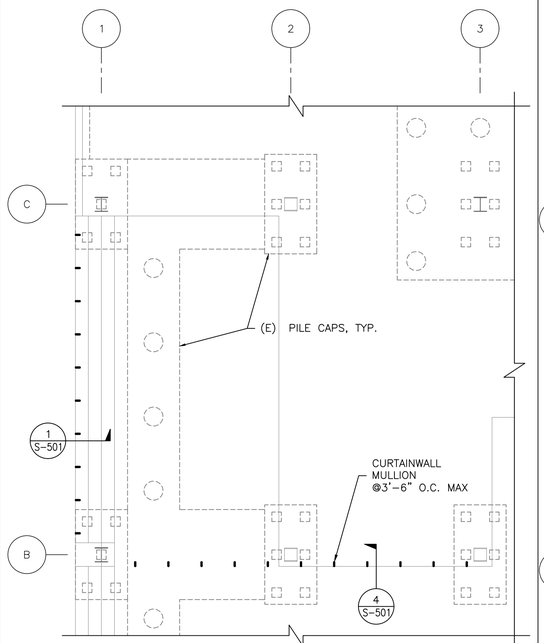

3 FOUNDATION/1ST FLOOR PLAN

SCALE: 1/8" = 1'-0"

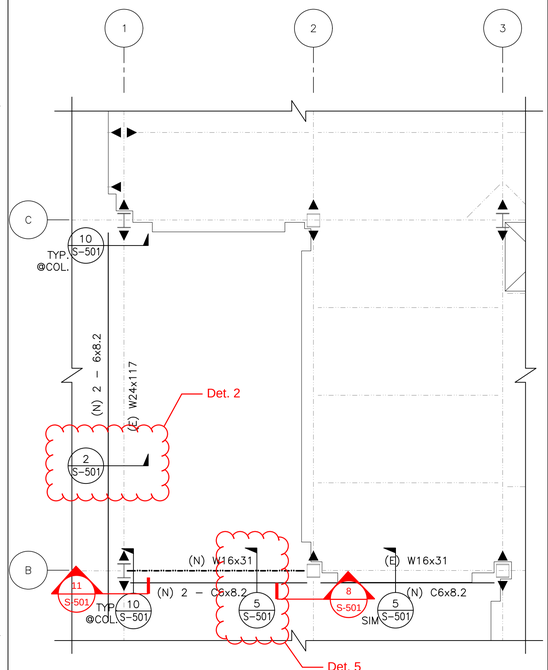

1 2ND FLOOR FRAMING PLAN

SCALE: 1/8" = 1'-0"

FTF ENGINEERING

Structural Engineer:

FTF Engineering, Inc.
1916 McAllister Street
San Francisco, CA 94115
p 415 931 8460

Project:
200 McALLISTER STREET FIRST FLOOR TENANT IMPROVEMENT

Project Number:
18-131

Clients:
UC Hastings College of Law

Rev.	Issue	Date
	100% CD Permit / Bid Documents	03.07.2019

Seal:

Scale: AS INDICATED

TRUE NORTH

Drawing Description:
CURTAINWALL FRAMING PLANS

Date: 01/16/2019

Drawn by: PQ Checked by: JAD

Sheet Number:
S-500